


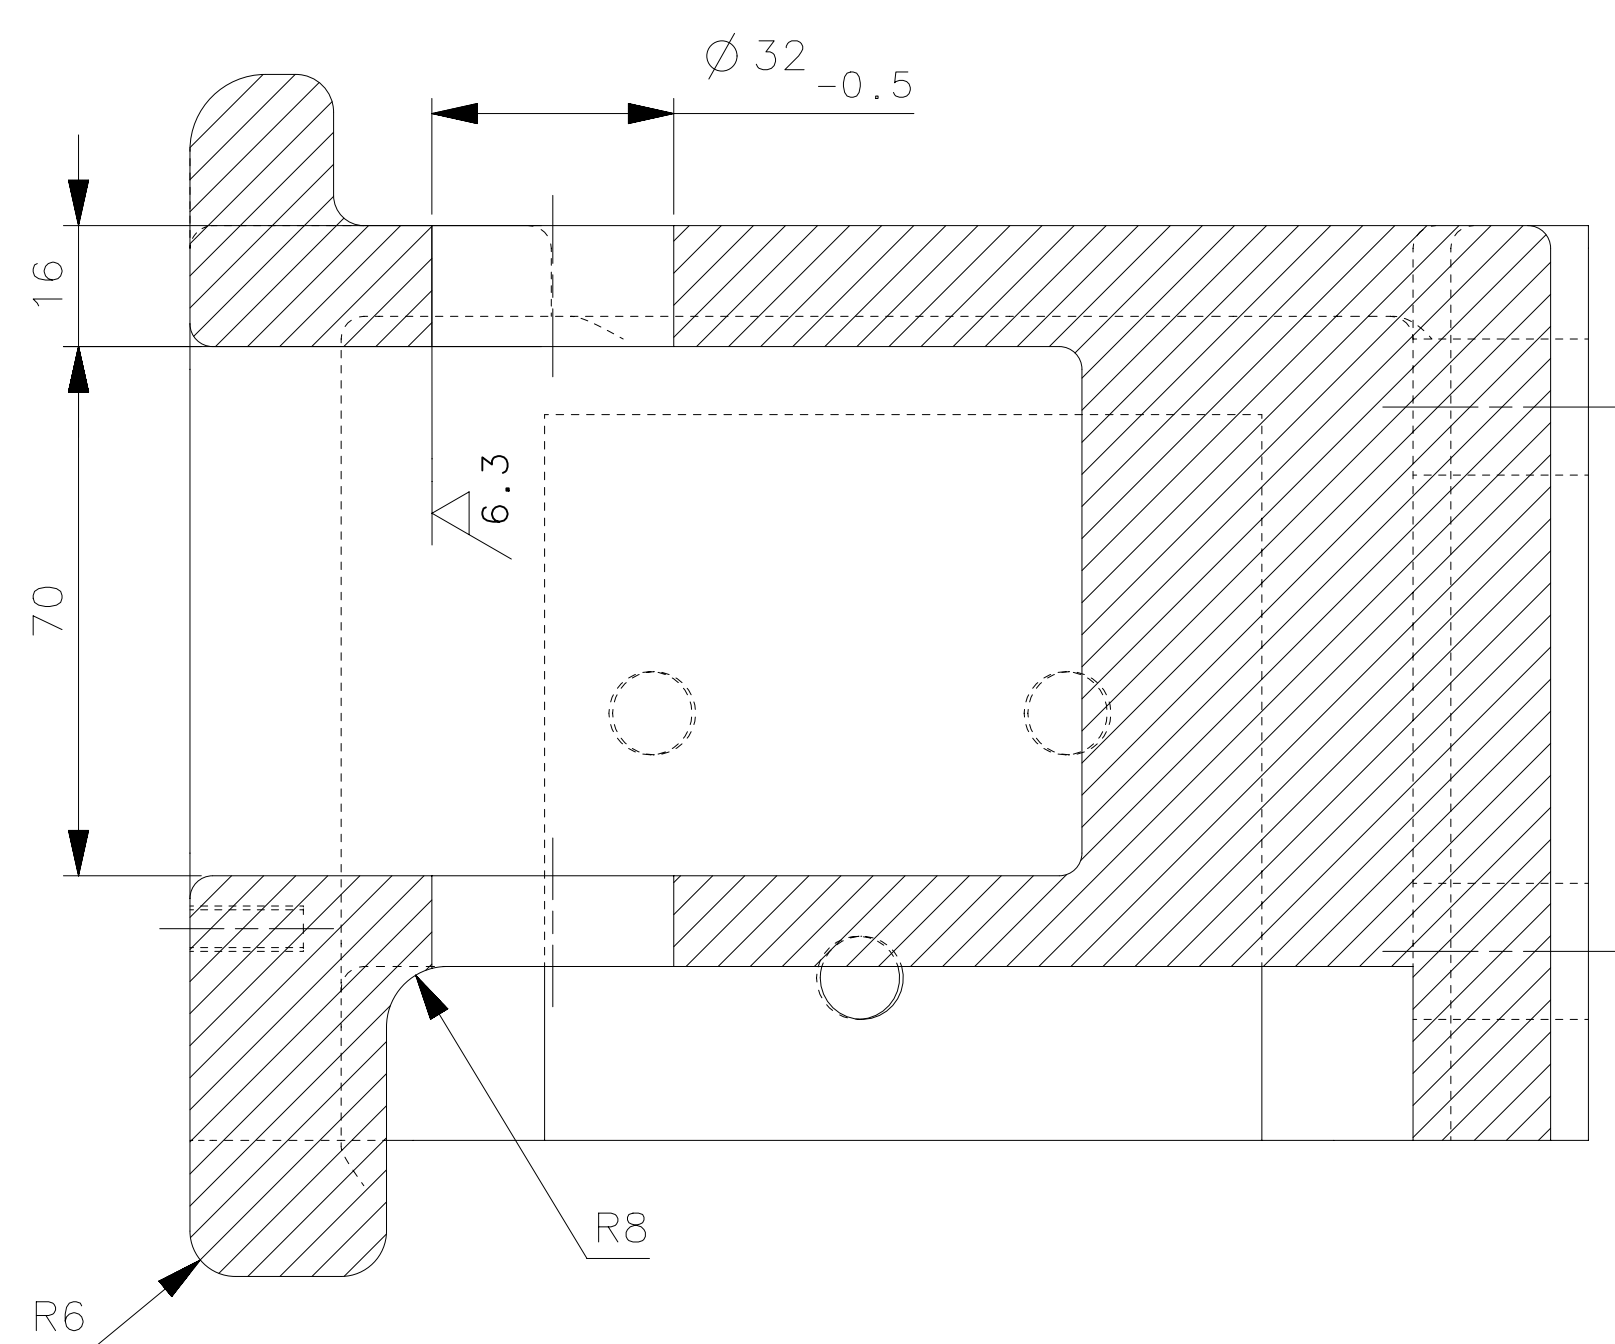
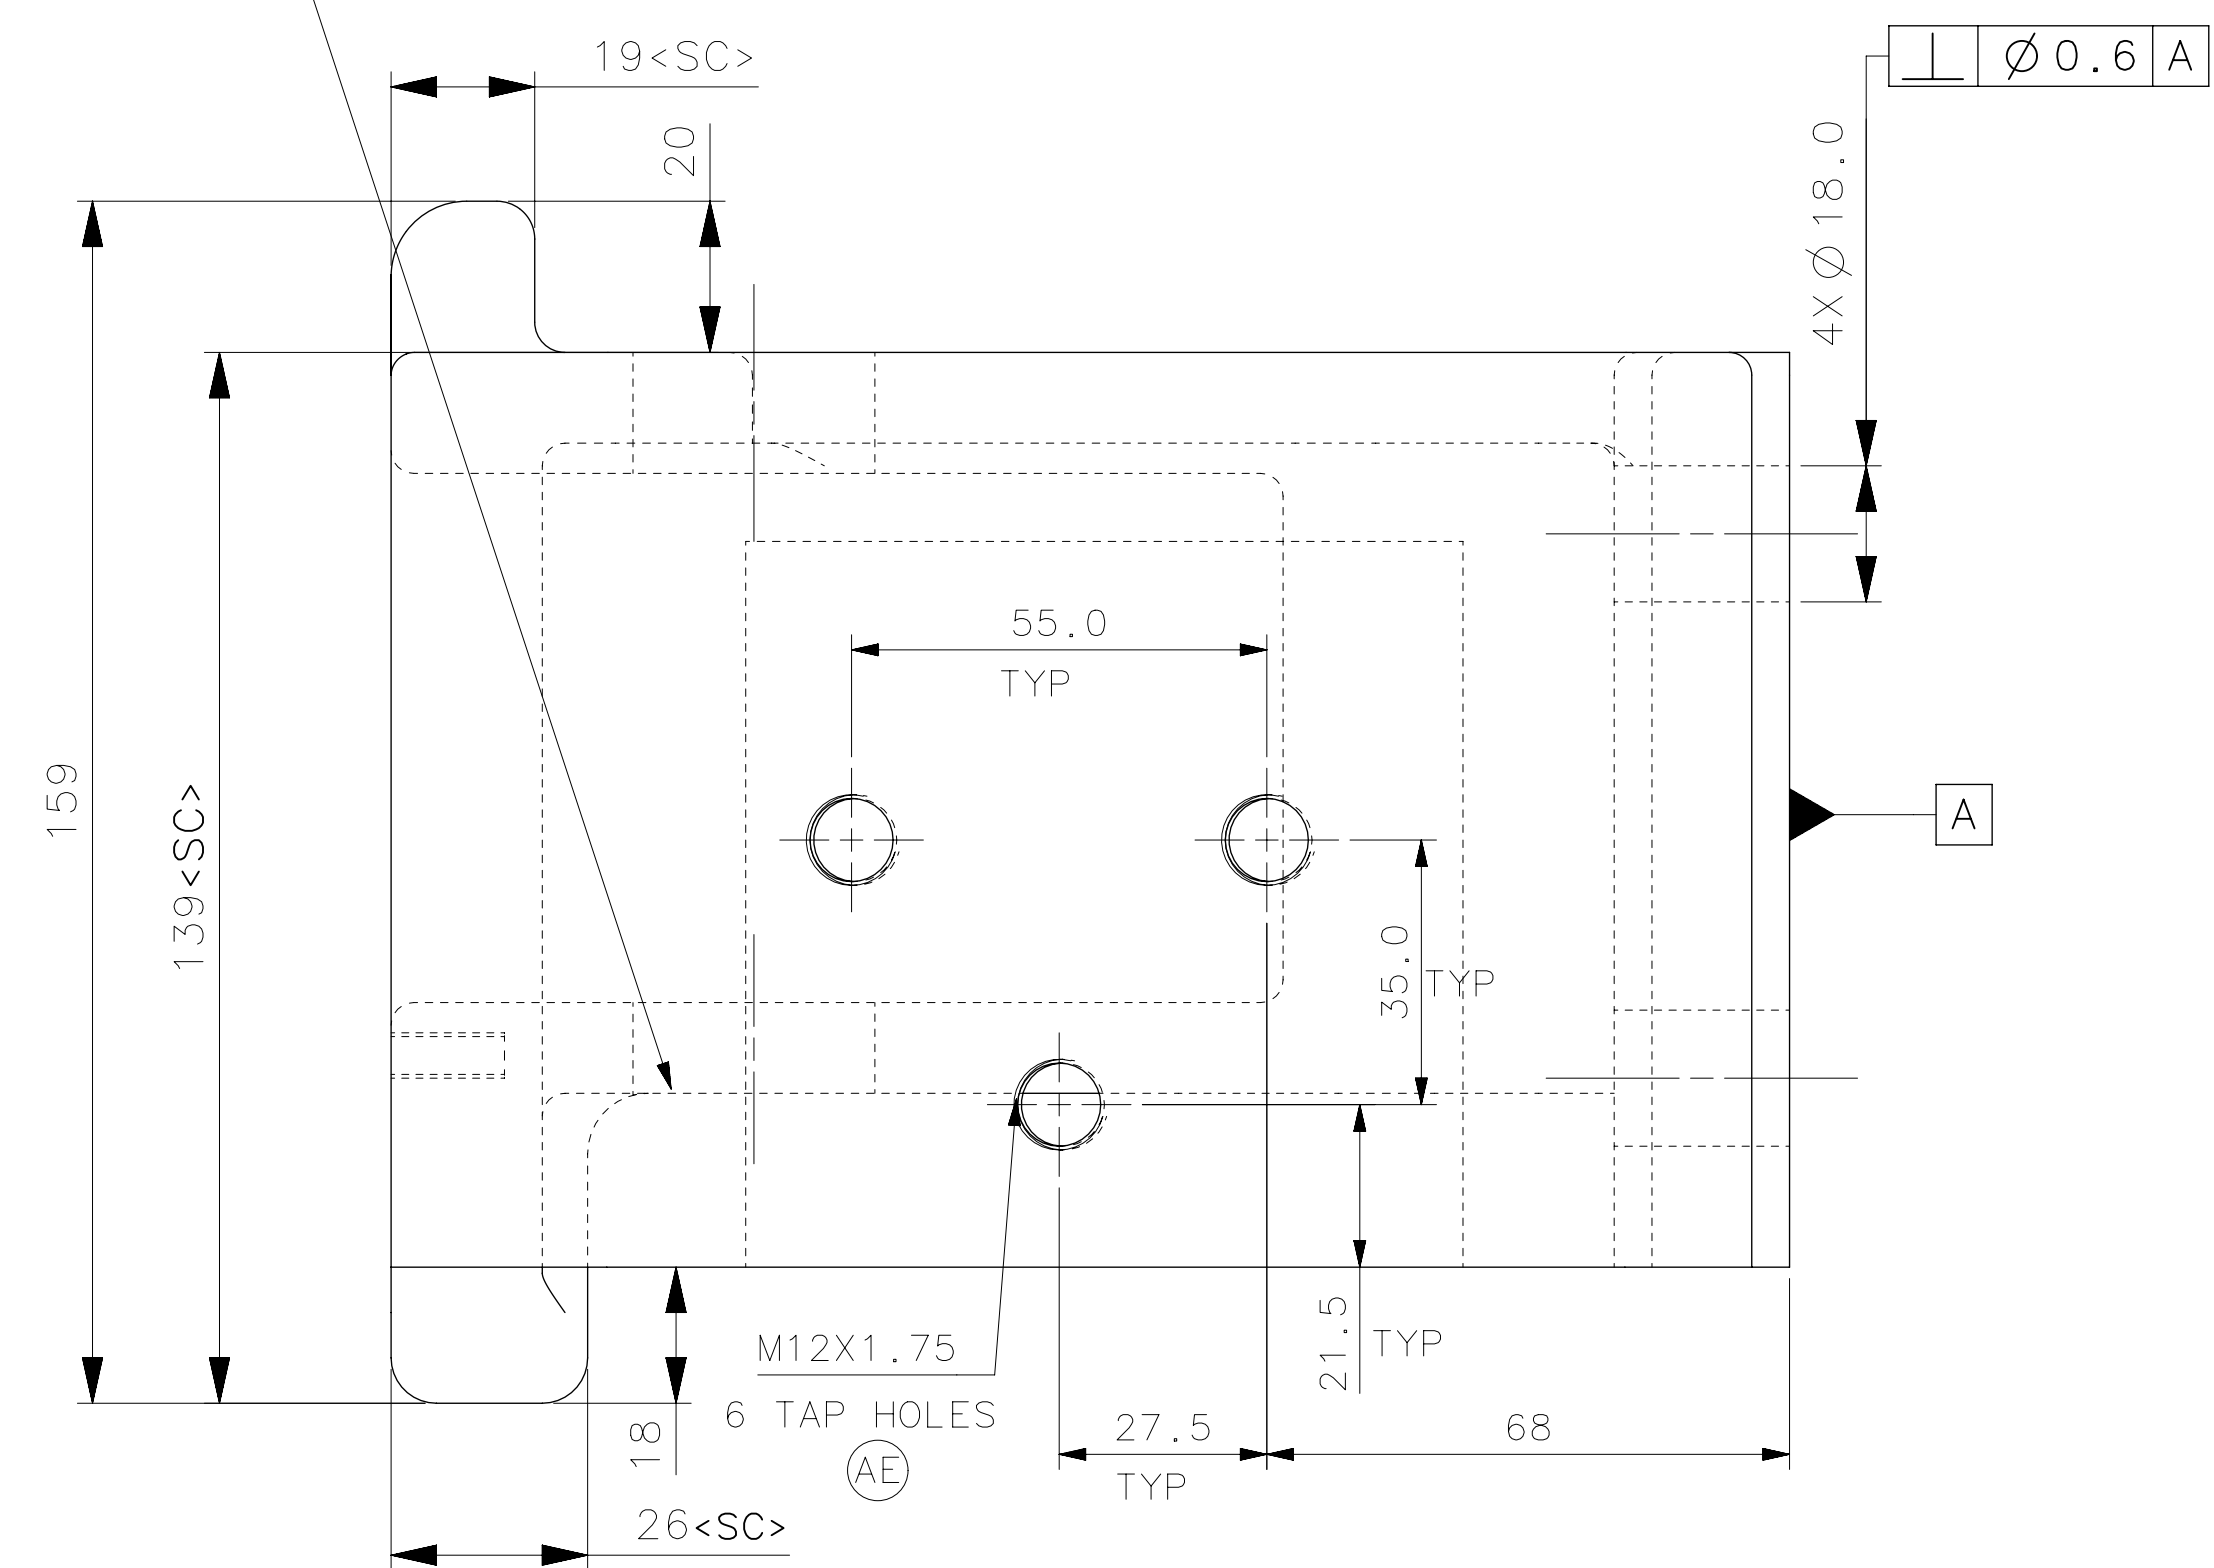
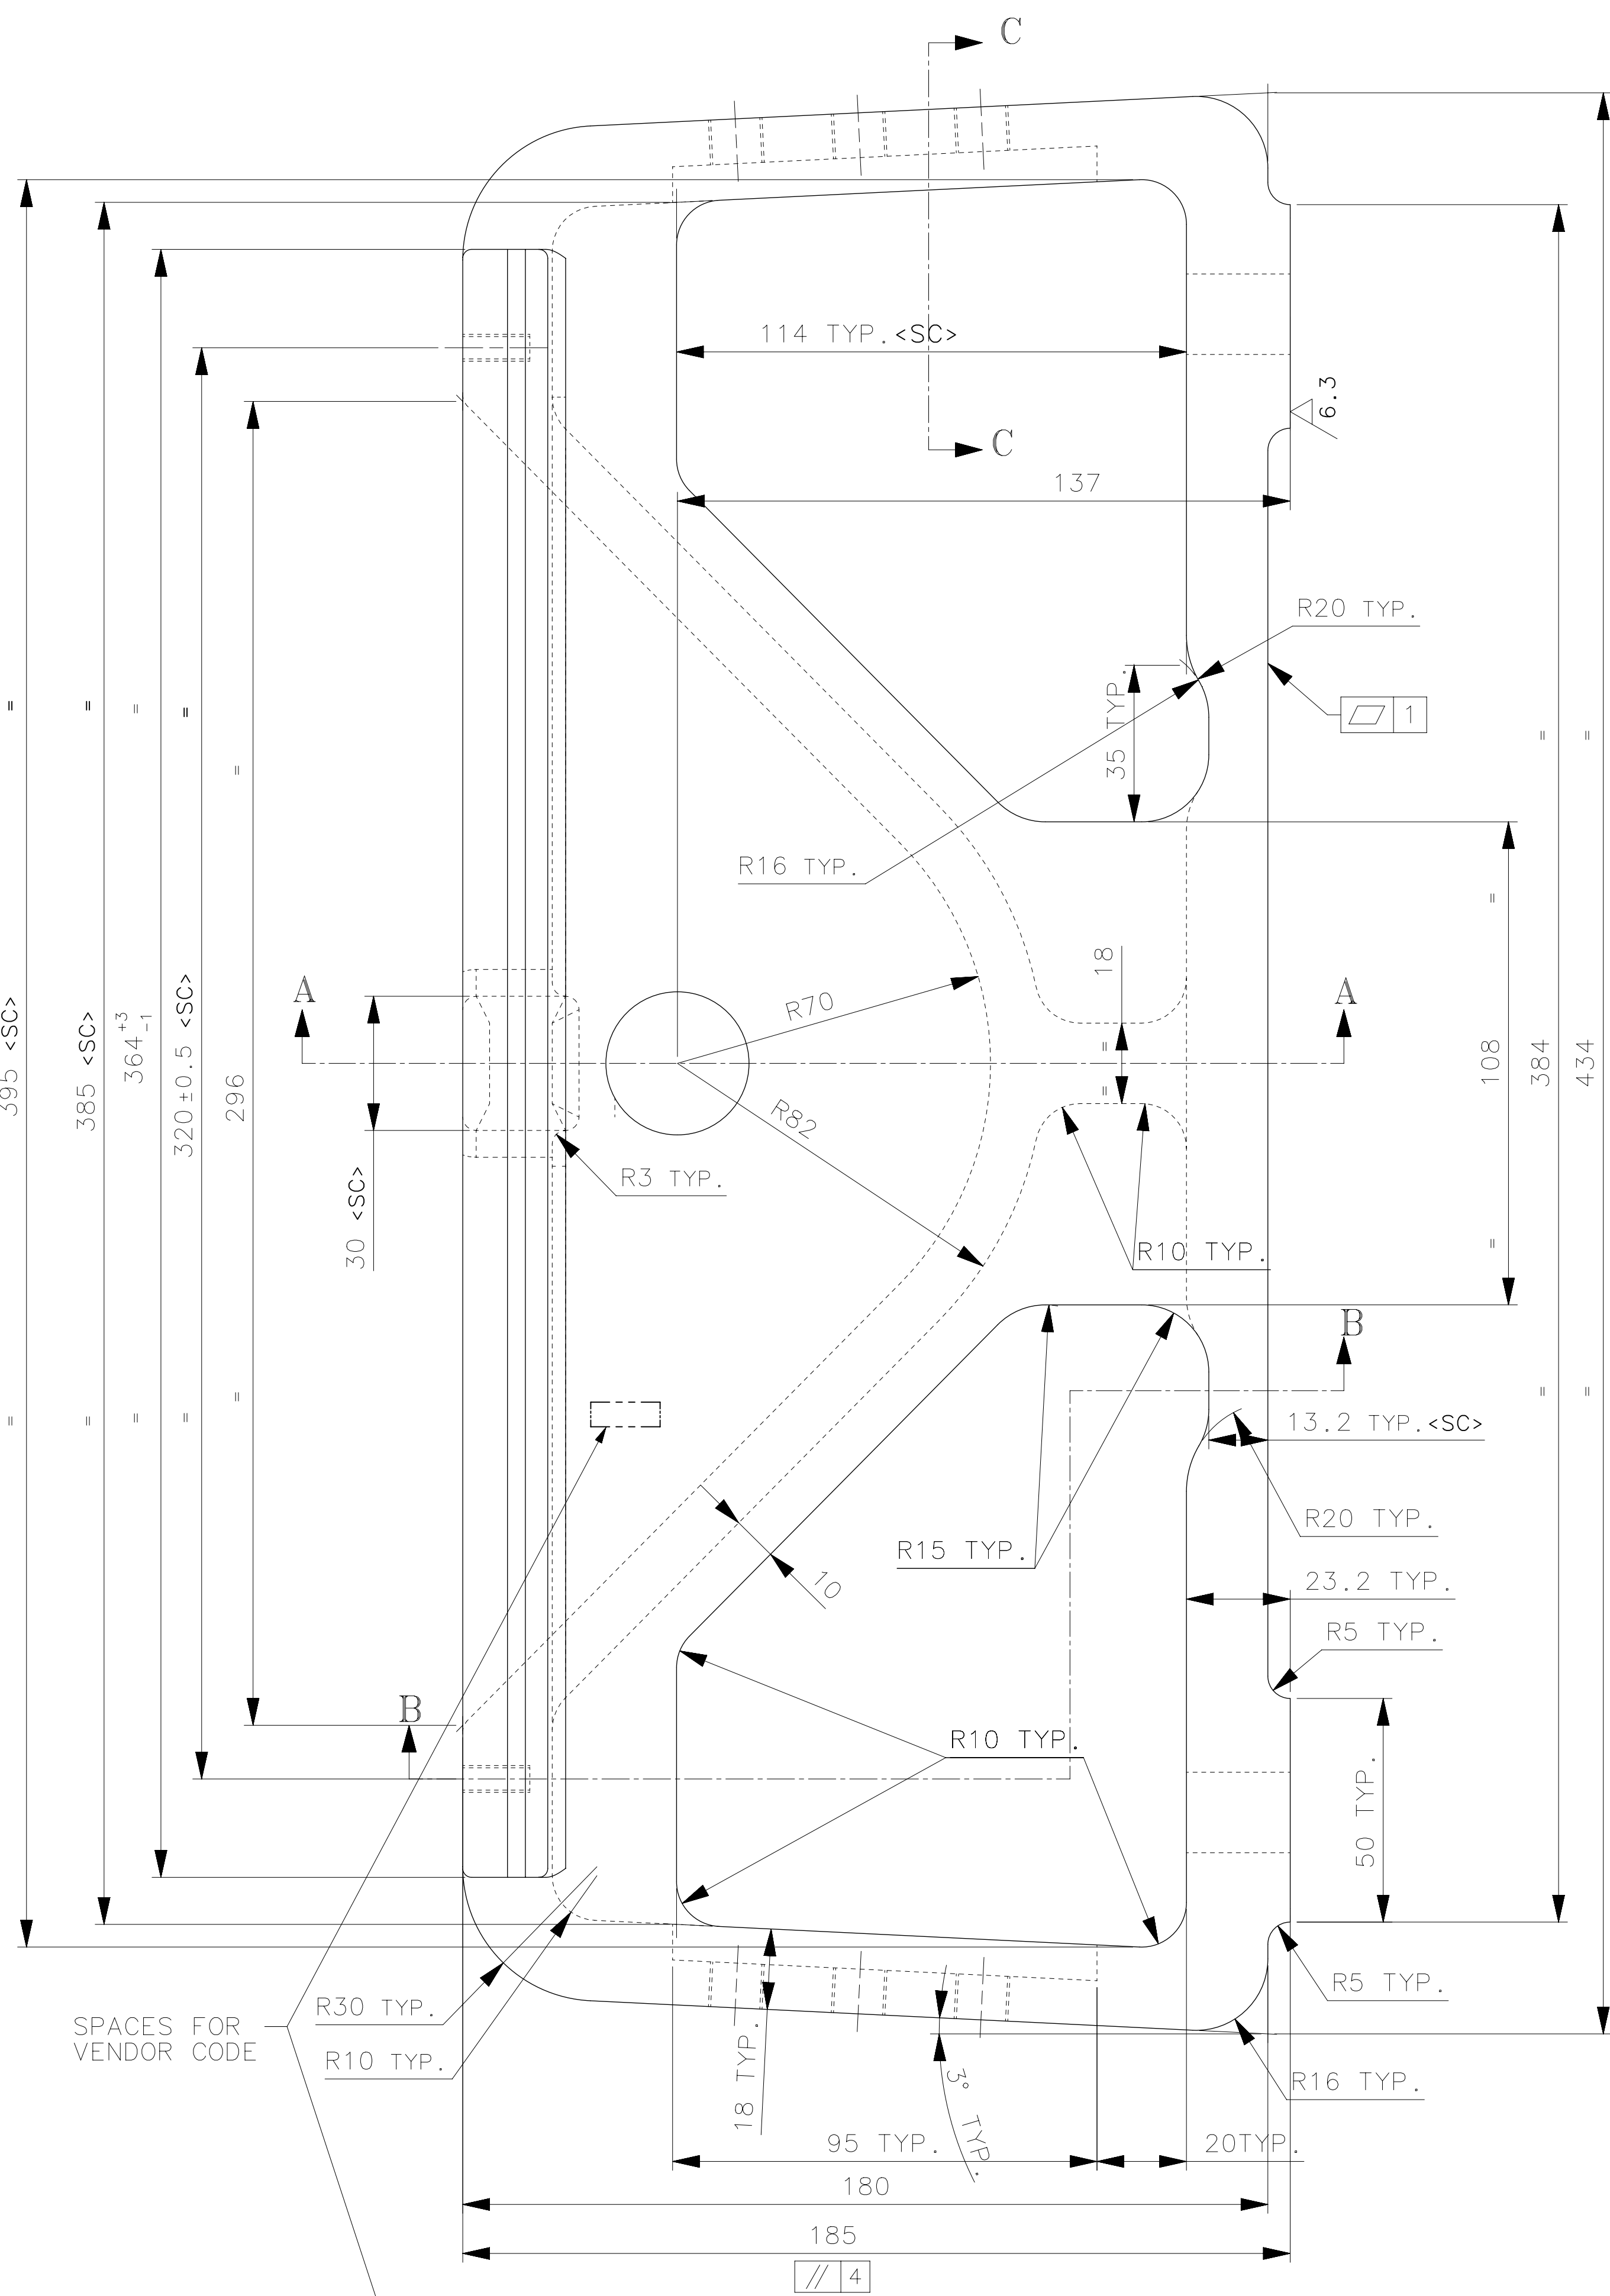


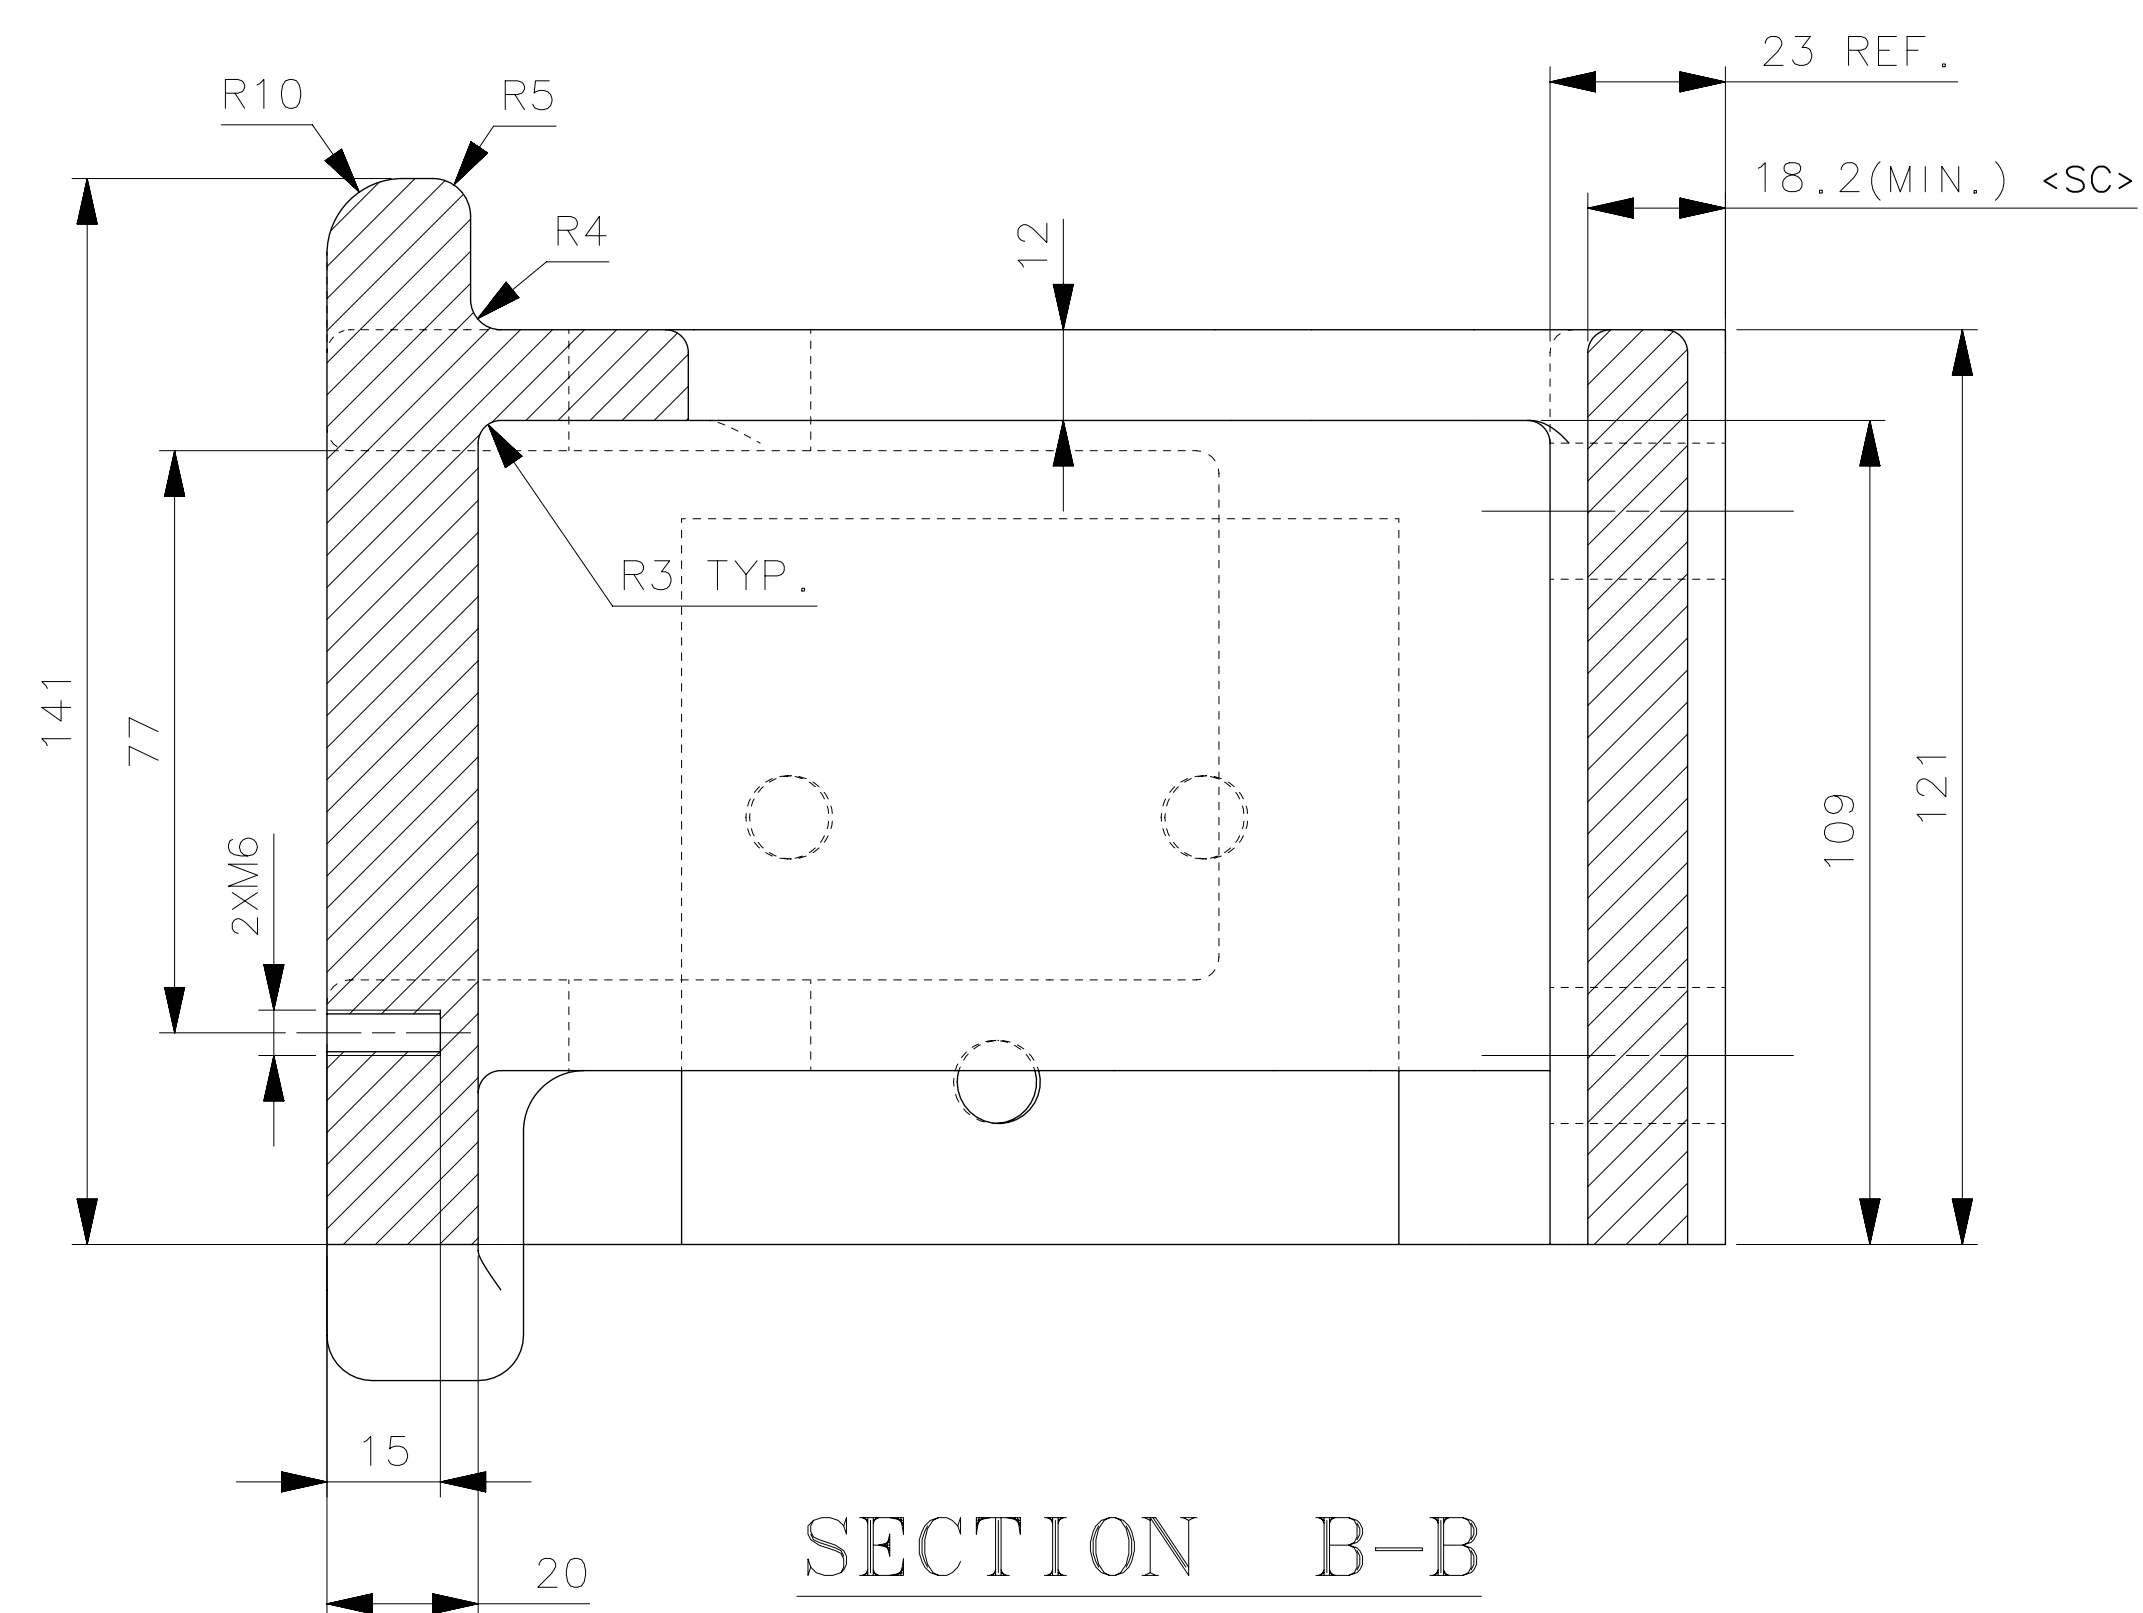

SECTION A-A

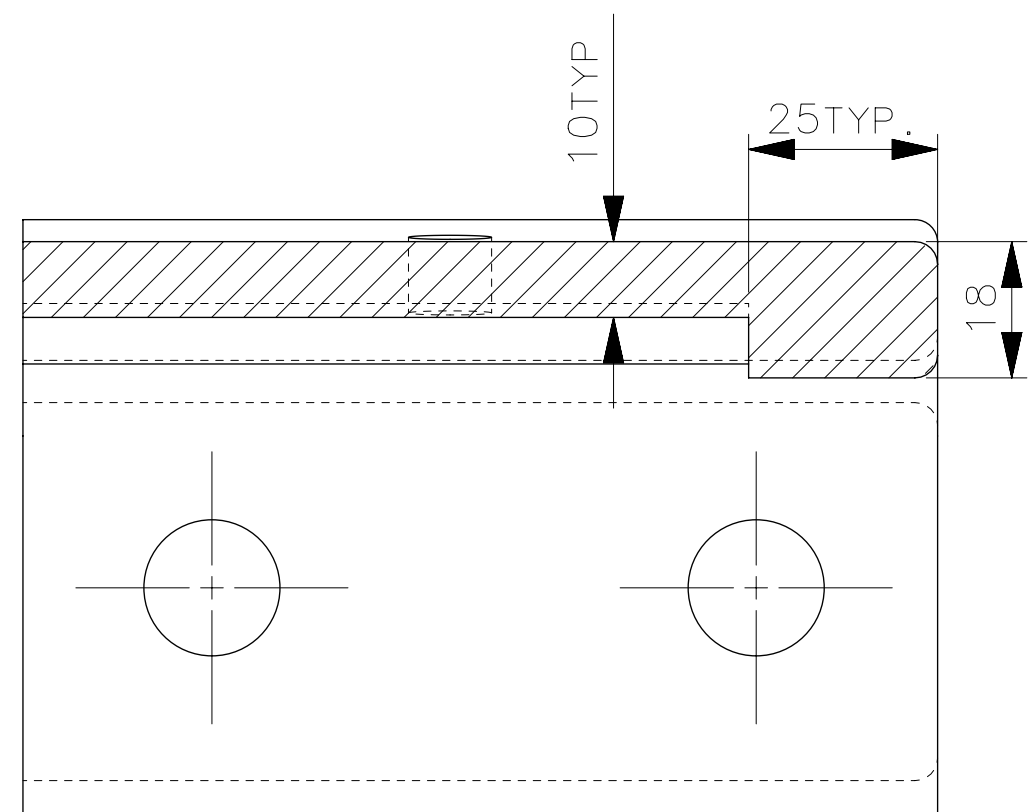

SECTION B-B

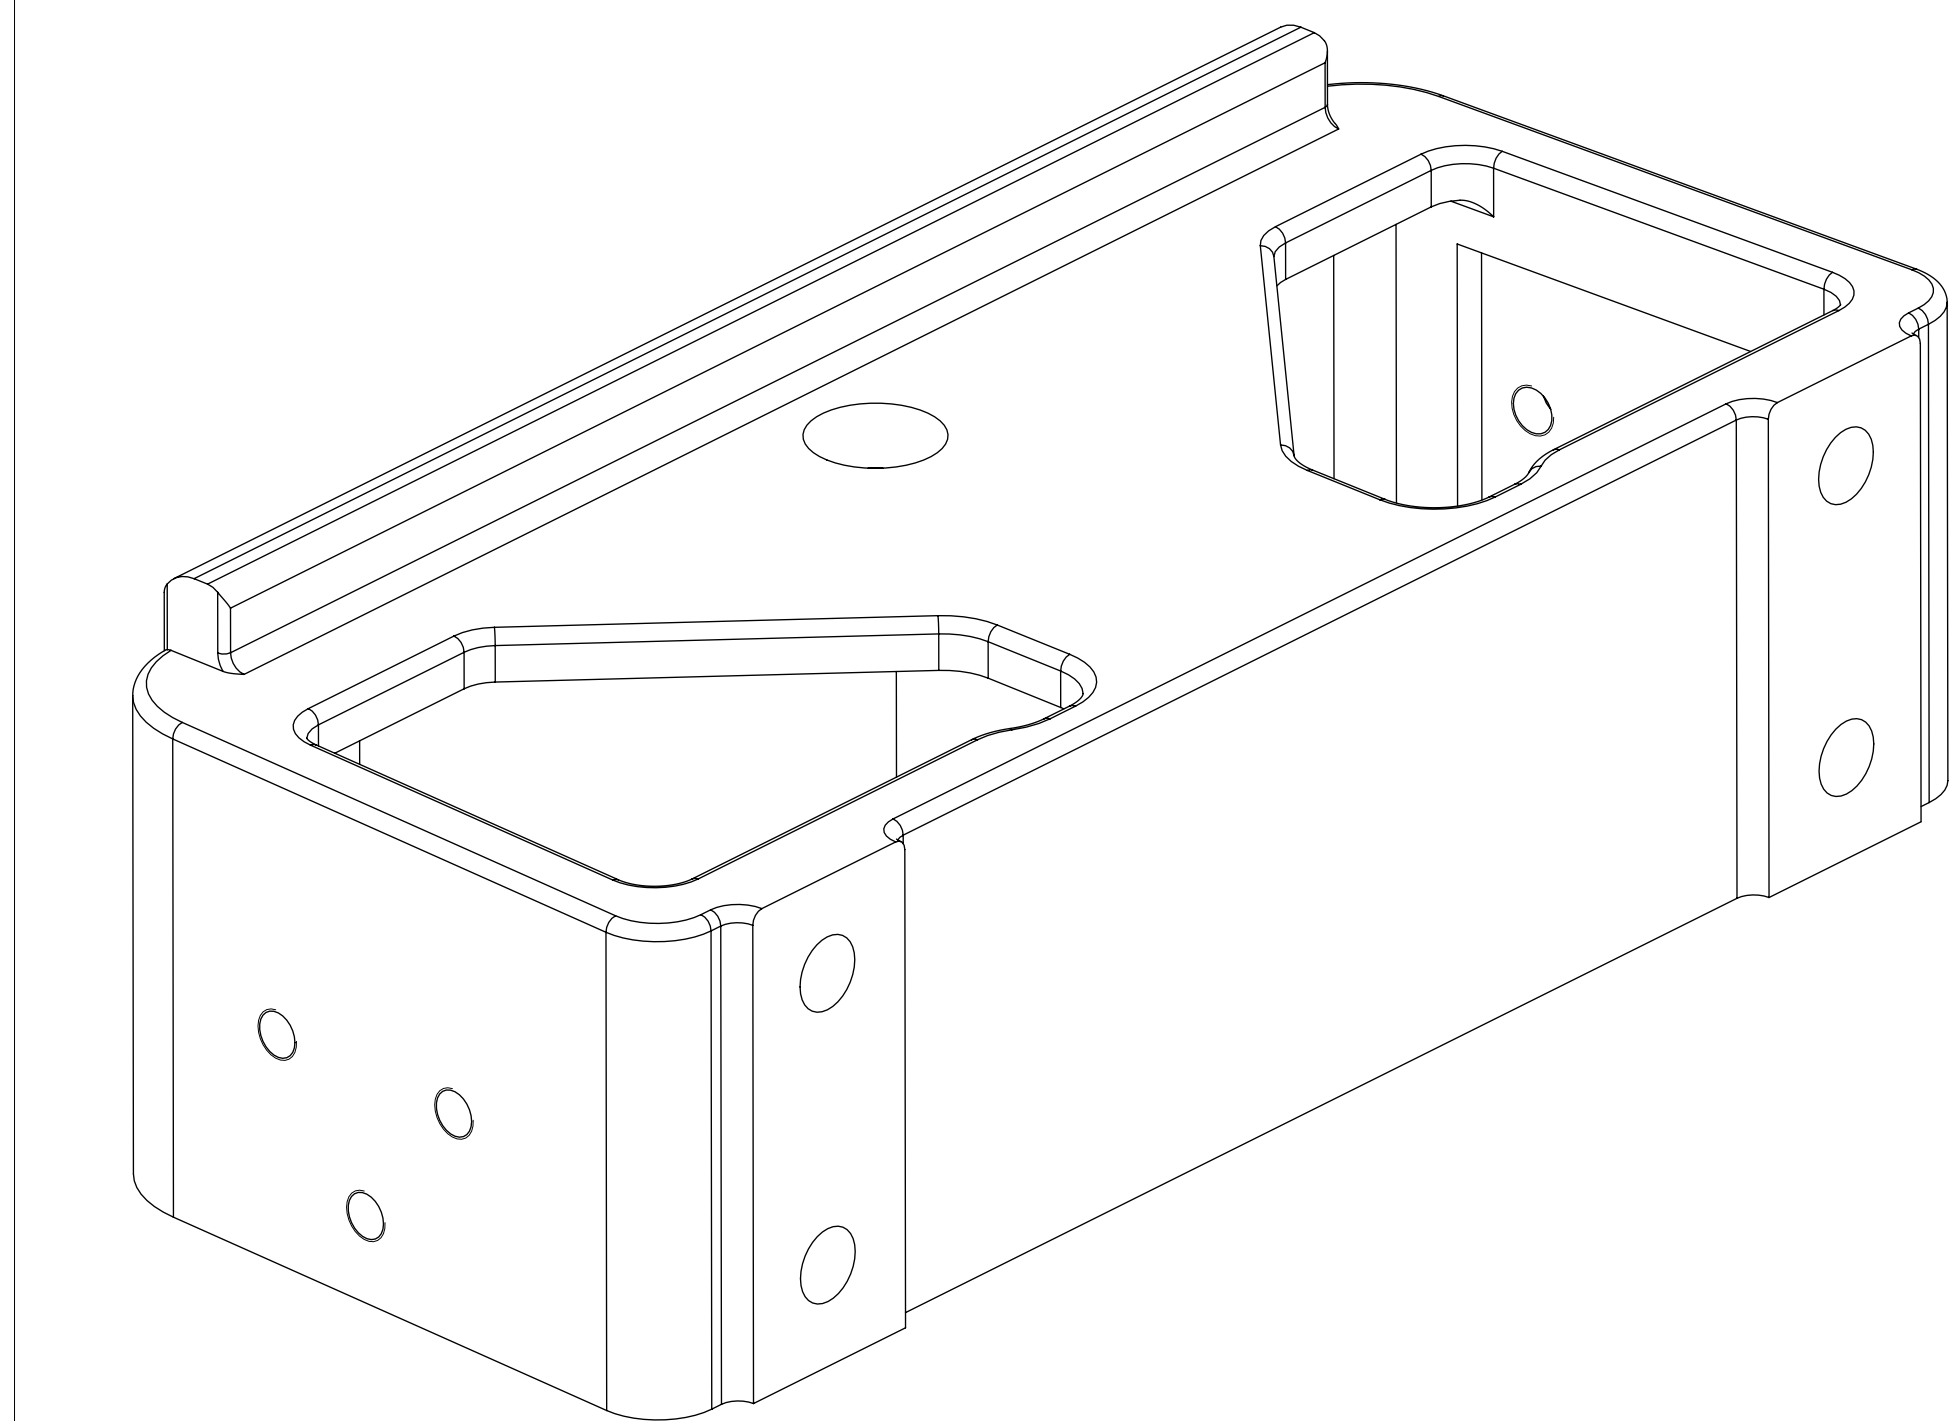

SECTION C-C

NOTE :-

- 1) CASTING SHOULD BE FREE FROM BLOW HOLES,
POROSITY, COLD SHUT, SCABS & CRACKS.
- 2) UNLESS OTHERWISE SPECIFIED
CASTING TOLERANCE AS PER M & M STD. T04 106
CASTING TOLERANCE GRADE CT9
CASTING DRAFT ANGLE-2°
CORNER RADIUS - 3 MM
- 3) LOCATION CLAMPING RESTING & ORIENTATION
POINTS TO BE CLEAN SMOOTH & CAST FLAT
- 4) CASTING SHOULD BE SHOT BLASTED
- 5) REFER BELOW NOTE & TABLE FOR PRIMER
PROCUREMENT CONDITION

0P7600109D1	CASTING SHOULD BE PAINTED WITH RED OXIDE
-------------	---

- 6) CASTING SURFACE ROUGHNESS SHALL NOT EXCEED N11
CAST COMPARATOR AS PER IS2623-3
- (AG2) 7) REFER BELOW PROCUREMENT DETAILS FOR FINISH PART

SR. NO.	PAINT SUPPLIER	PAINT NAME	SUPPLIER PAINT SKU	M&M PART NO.
1	KNPL	QD BLACK	1042192	20.250
2	KNPL	QD ENAMEL MAHINDRA CHASSIS GREY	1003767	20.065

SPECIFICATION

1. PAINT DFT - 35 TO 55 MICRON
2. ADHESION (2*2mm) - SHOULD PASS 100%
3. PAINT COVERAGE - NO PAINT UNCOVER
4. VISUAL APPEARANCE - NO VISUAL SURFACE DEFECT LIKE DUST, CRATER ETC, NO PAINT CHIP OFF

[illegible]

FRZ1	0000028	AG	014	2	DATE & TABLE ADDED FINISH DATE	BOOK	NVC	D5	14/04/23	10	120	600	
------	---------	----	-----	---	-----------------------------------	------	-----	----	----------	----	-----	-----	--	--	